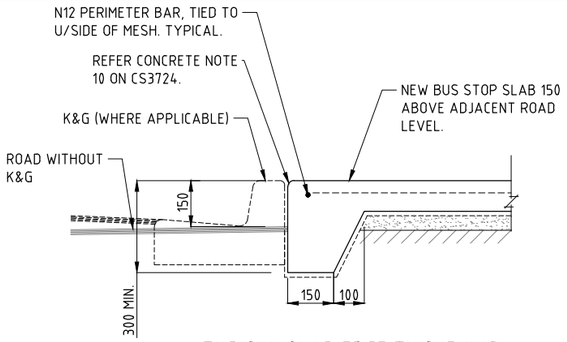

TYPICAL SLAB EDGE THICKENING (EDGE OF THE ROAD)

SECTION B CS3725

SCALE A

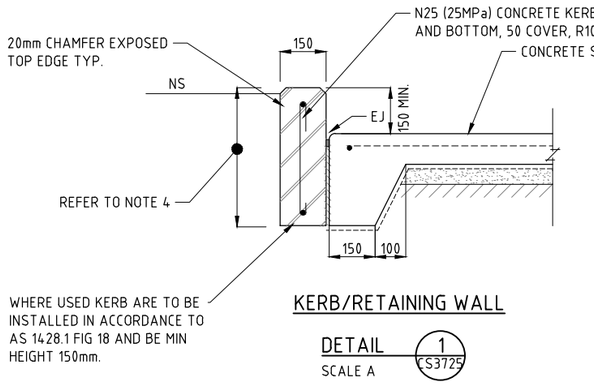

KERB/RETAINING WALL

DETAIL 1 CS3725

SCALE A

NOTES:

1. ALL STEEL WORK UNLESS NOTED OTHERWISE TO BE HOT-DIP GALVANISED FINISH.
2. ALL WELDED TO BE 6mm CONTINUOUS FILLET WELDS U.N.O.
3. REFER TO STANDARD DRAWING CS3724 FOR GENERAL STRUCTURAL NOTES.
5. ALL DIMENSIONS ARE IN MILLIMETRES UNLESS NOTED OTHERWISE.

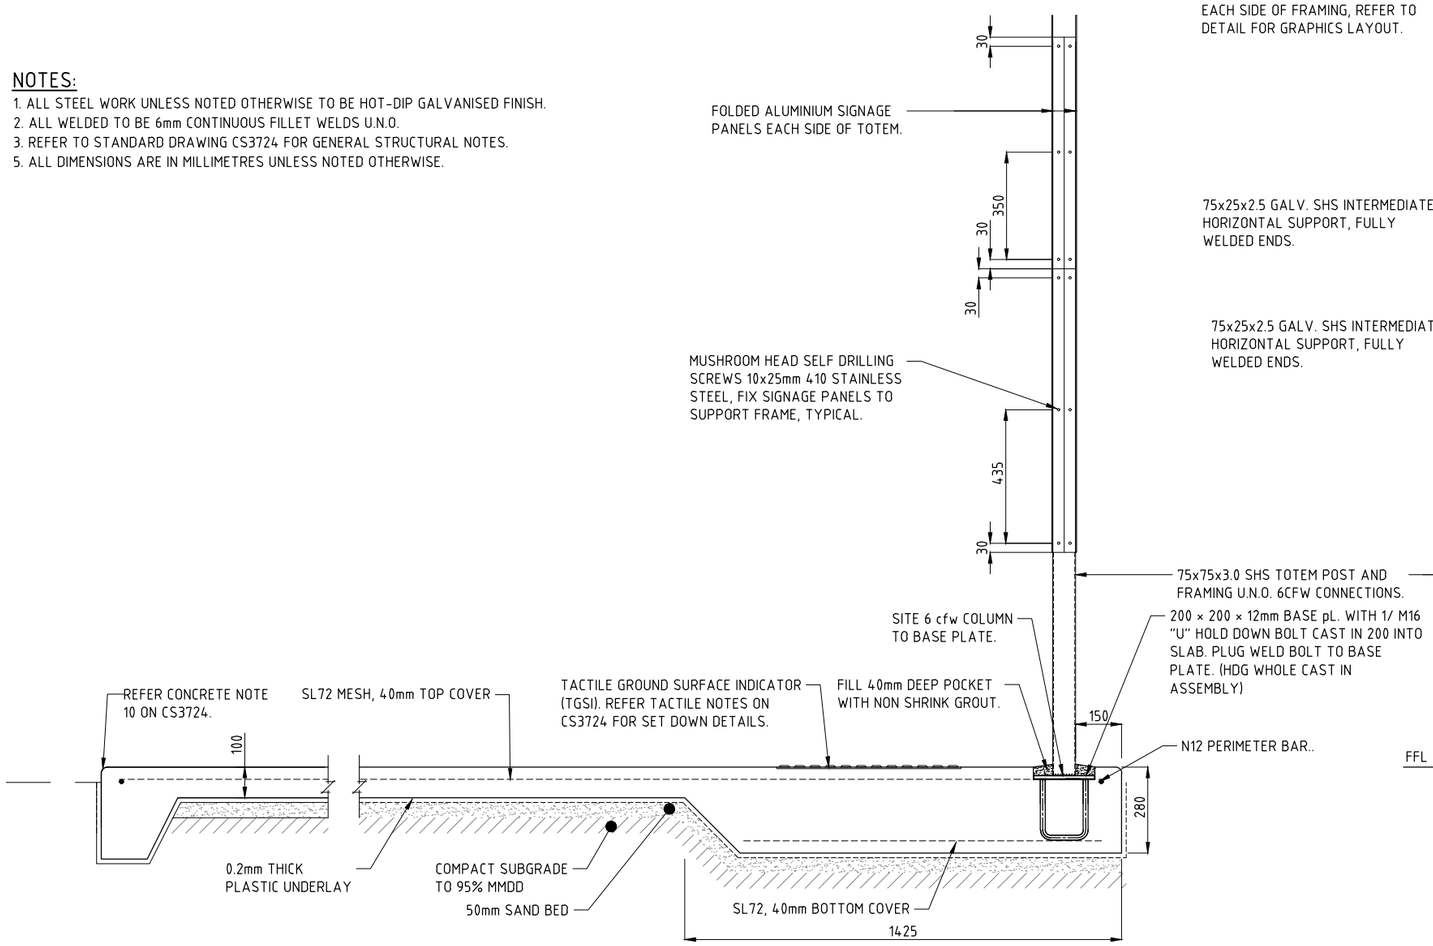

CROSS SECTION OF NEW BUS STOP (WITHOUT KERB/RETAINING WALL)

SECTION A CS3725

SCALE A

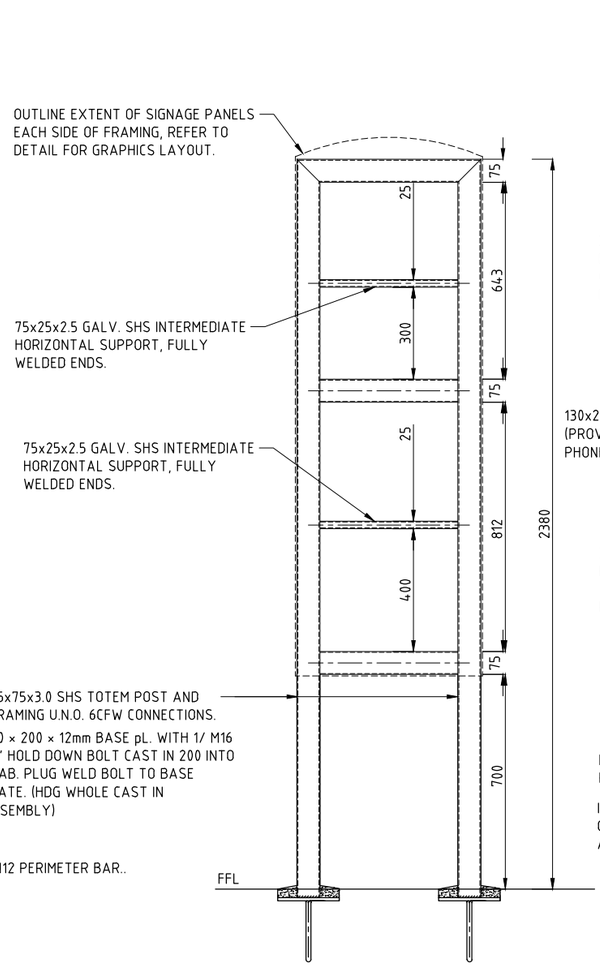

TOTEM FRAMING ELEVATION

SCALE A

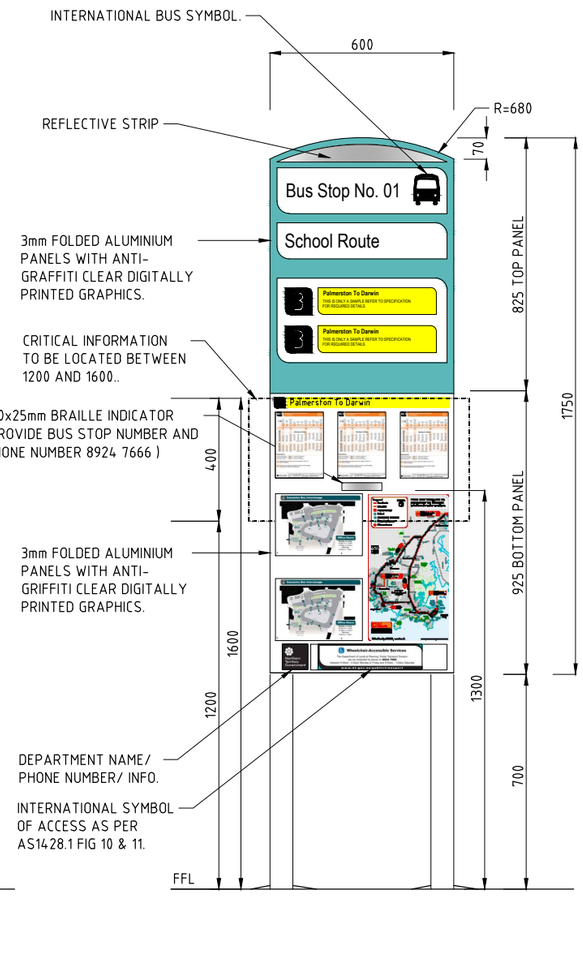

TOTEM SIGNAGE LAYOUT

SCALE A

SIGNAGE NOTE:
GRAPHICS SHOWN ON SIGNAGE FOR ILLUSTRATIVE PURPOSES ONLY, GRAPHICAL LAYOUT, ARRANGEMENT INCLUDING TEXT FONT/ TYPE AND HEIGHTS TO BE DETERMINED BY THE CURRENT AS 1428.2 CLAUSE 17.

SCALE A 0 100 200 400 600 MILLIMETRES

DRAWING IS TYPICAL ONLY. OBTAIN ENGINEERING STRUCTURAL CERTIFICATE BEFORE CONSTRUCTION.

No.	DESCRIPTION	DATE	NAME	DEPT/COMPANY
0	RENUMBERED AND REISSUED WITH DDA COMPLIANCE	APR 2022	S.J.	EES/DIPL

AMENDMENTS

WARNING
BEWARE OF UNDERGROUND SERVICES. THE LOCATION OF UNDERGROUND SERVICES ARE APPROXIMATE ONLY AND THEIR EXACT POSITION SHOULD BE PROVEN ON SITE. NO GUARANTEE IS GIVEN THAT ALL EXISTING SERVICES ARE SHOWN.

CONCURRED STRUCTURAL ONLY
NORTHERN TERRITORY GOVERNMENT
DEPARTMENT OF INFRASTRUCTURE, PLANNING & LOGISTICS
Level 4, Highway House, Palmerston Circuit, Palmerston
PO Box 61, Palmerston NT 0831
Signed: Jorge Mu 06/04/22
Registration No.: 33896ES

DRAWN DIPL DATE APR 2022	CHECKED DIPL DATE APR 2022		
DESIGNED DIPL DATE APR 2022	CHECKED DIPL DATE APR 2022		
DESIGN LEADER DIPL DATE APR 2022	DESIGN DIRECTOR DIPL DATE APR 2022		

Northern Territory Government

STANDARD DRAWINGS
BUS SHELTERS & ASSOCIATED INFRASTRUCTURE

BUS TOTEM STRUCTURE SECTIONS AND DETAILS

FILE No.	ASSET No.	SHEET No.	DRAWING No.	AMEND.	SHEET SIZE
-	-	3 OF 3	CS3726	0	A1

CS3726_AMED_0 RELEASED 08/04/2022